Bookshop Courtyard

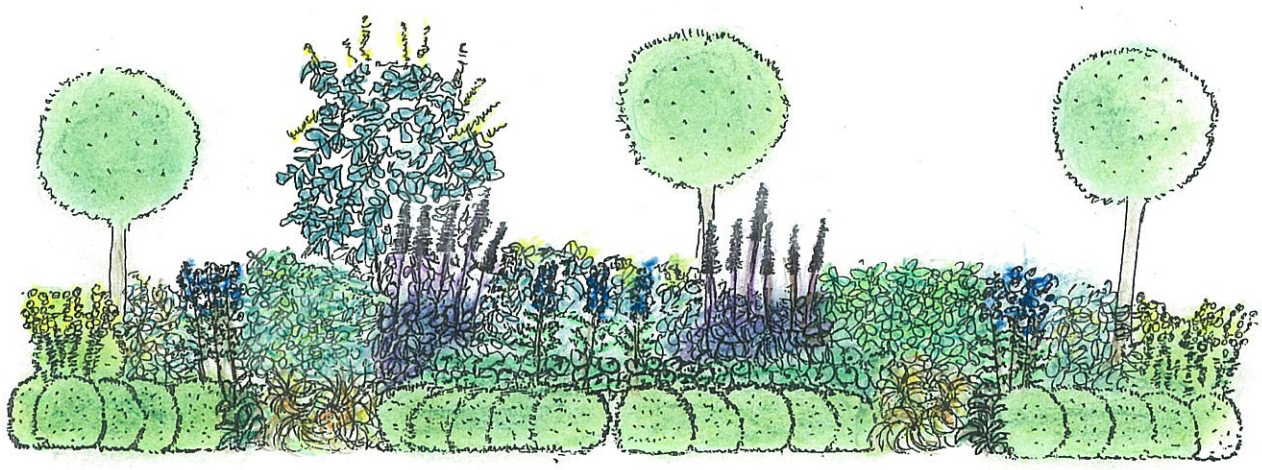

Aconitum napellus

Sarcococca confusa

Buxus sempervirens 'Suffruiticosa'

Euphorbia amygdaloides var robbiae

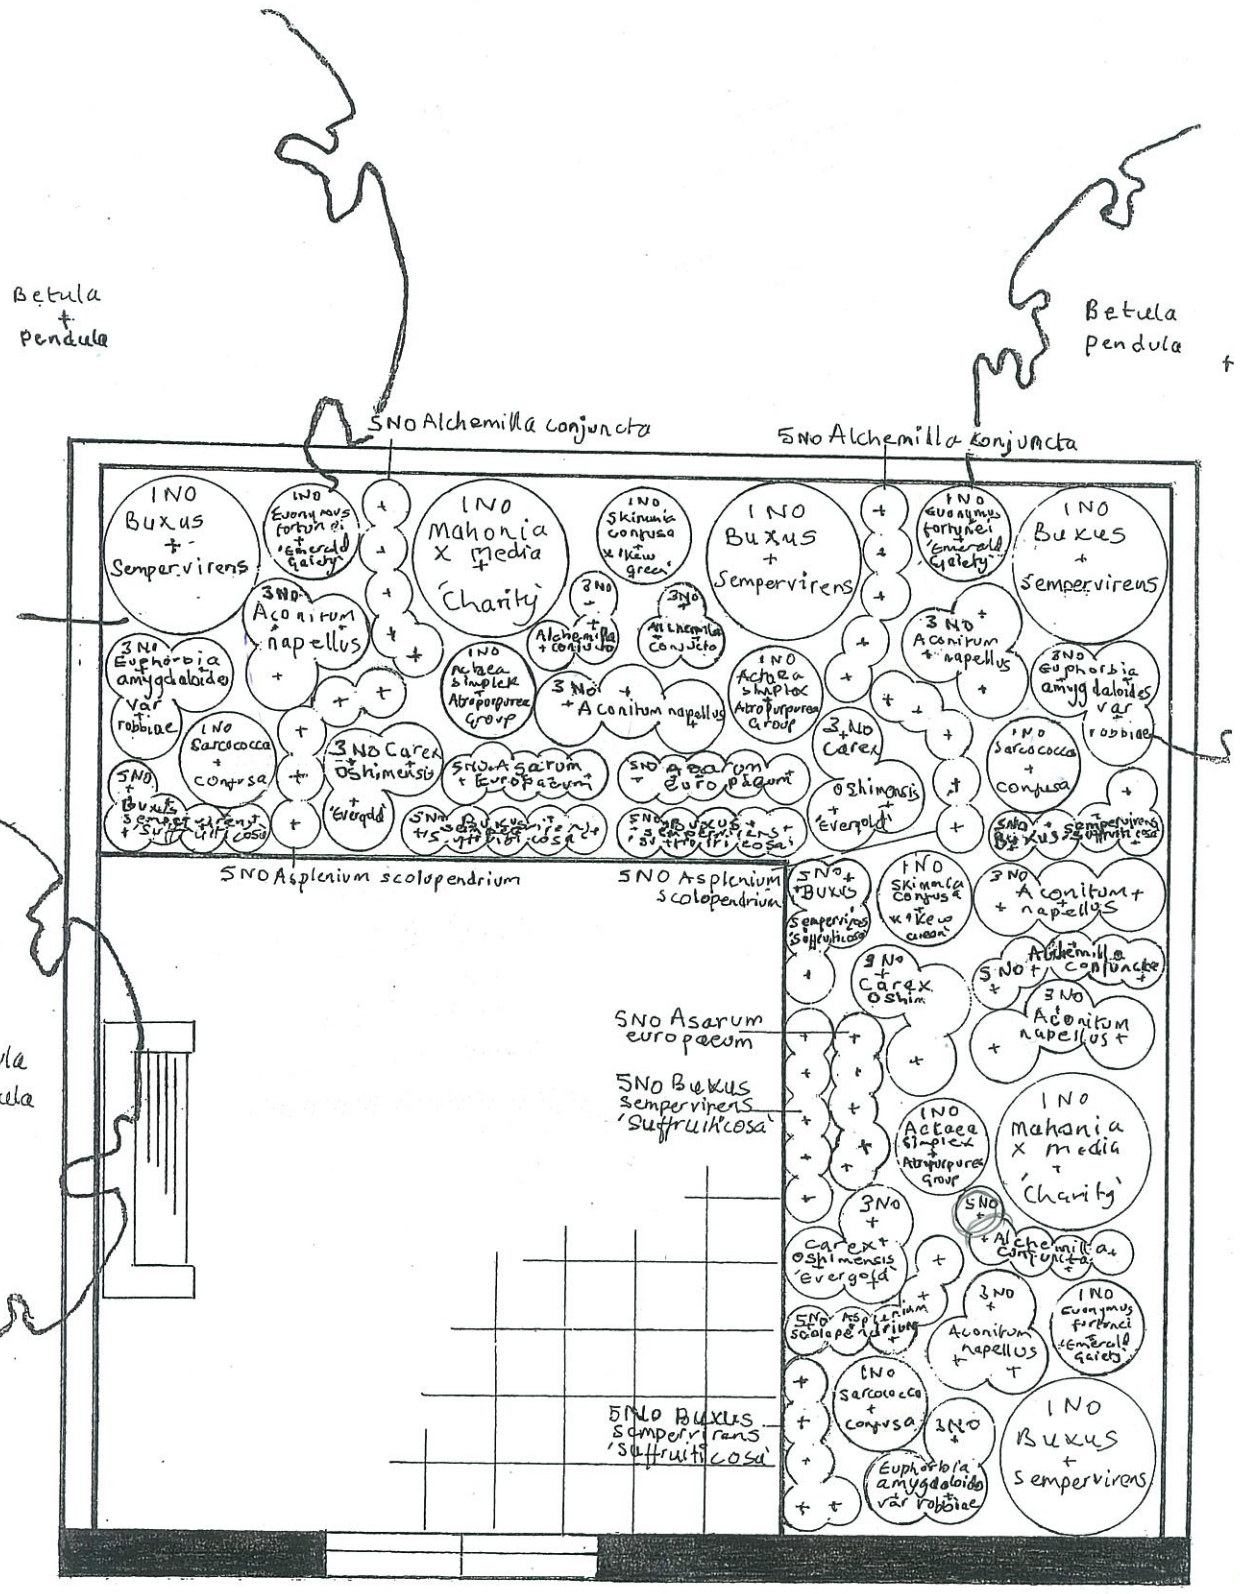

Planting philosophy: I've opted for a high percentage of rounded and oval evergreen shrubs mixed in with upright herbaceous perennials.
I've aimed to create good rhythm and repetition throughout the scheme.
I've used mainly medium and fine textured plants with the use of coarse foliage to draw the eye to the focal points within the border.
I've used formal planting alongside informal to provide structure while still having free movement at the heart of the border.

Garden designer	Polly's PERENNIALS Andrea Perry Polly's Perennials 17 Luna Road Thornton Heath Surrey CR7 8NZ
Telephone	07930 354128
Client's name	Mr Turn-the-Page
Job title	Shady Border
Drawing title	Plant Studies – Assignment 3
Drawing no.	FC/PP/003
Scale	1 in 50
Date	28th January 2014